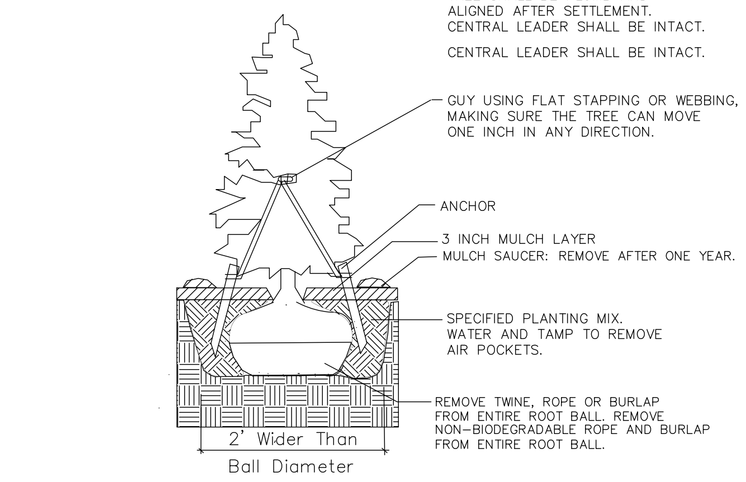

2 EVERGREEN TREE PLANTING- GUYED
SCALE: NOT TO SCALE

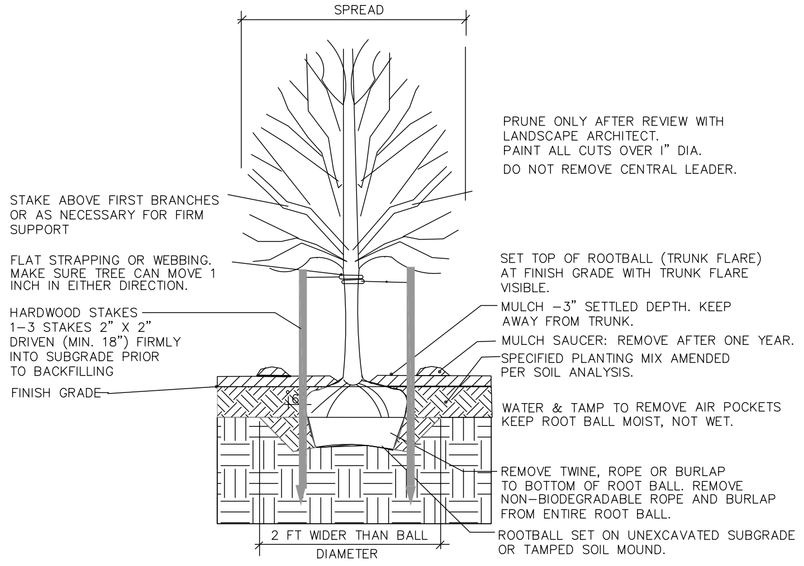

1 B&B TREE PLANTING
SCALE: NOT TO SCALE

3 SHRUB PLANTING
SCALE: NOT TO SCALE

SEE SHEET L-2 FOR PLANTING SPECIFICATIONS AND VEGETATION TO BE REMOVED.

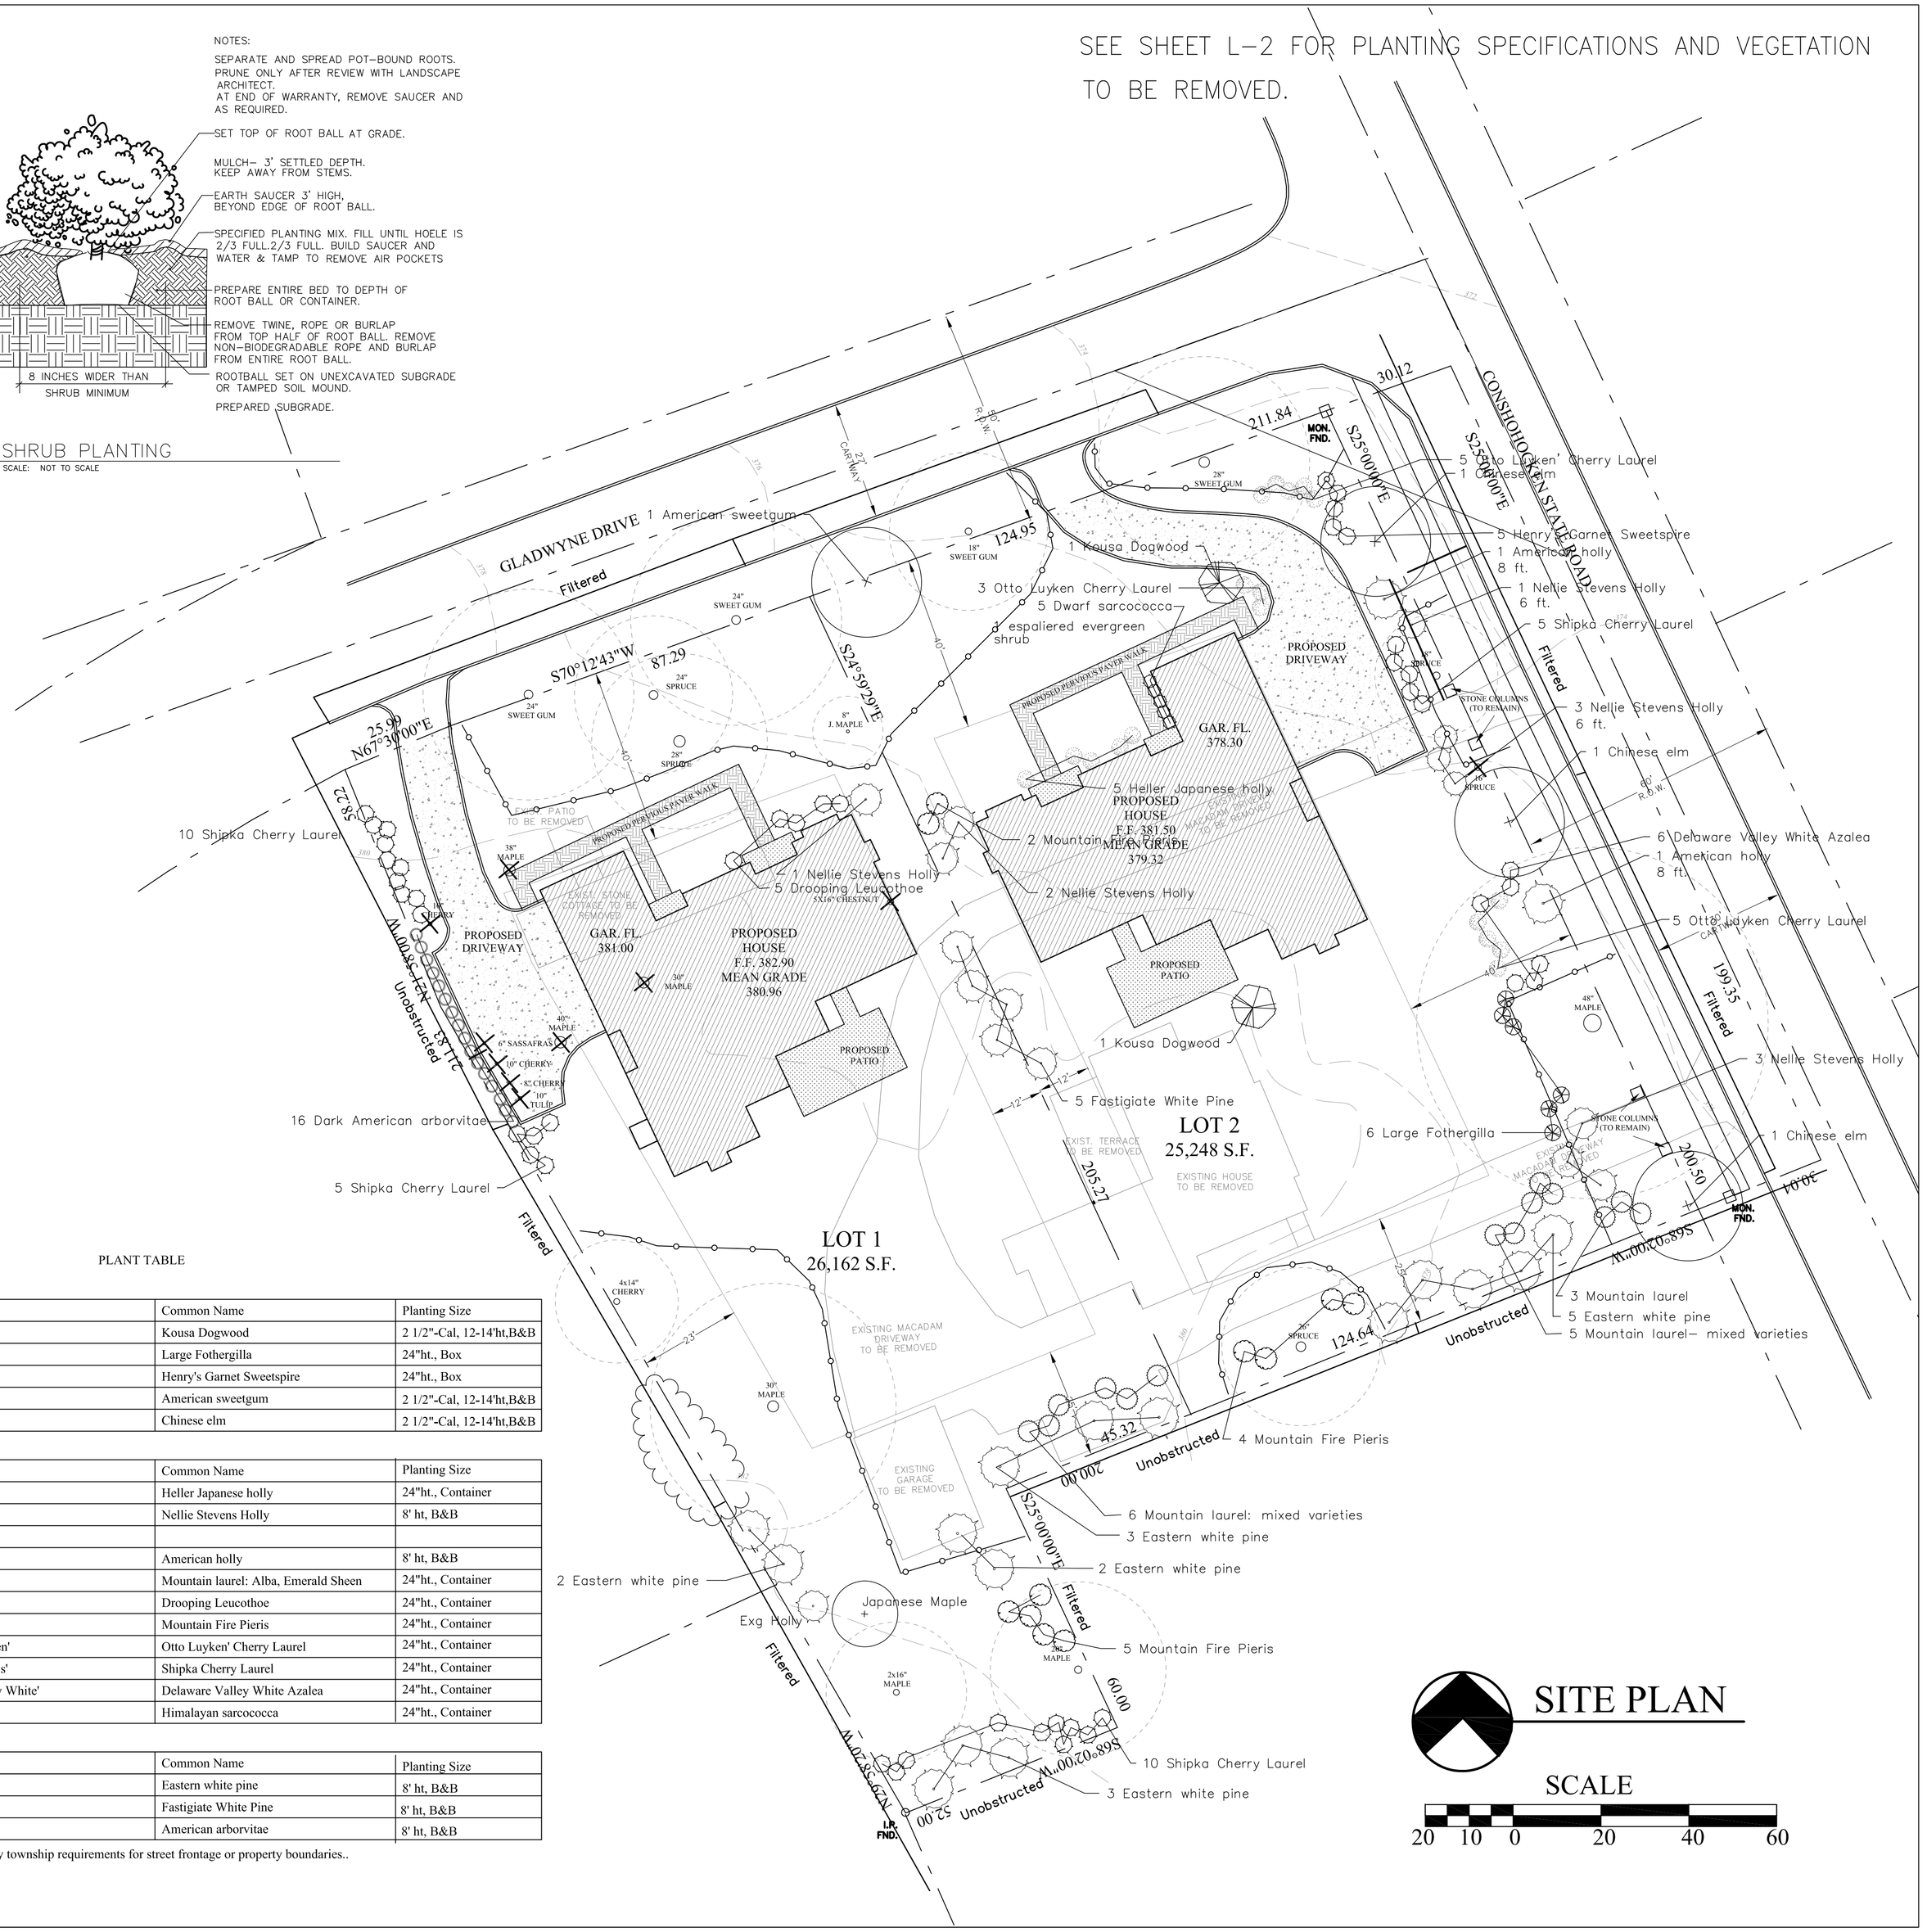

SITE PLAN
SCALE
20 10 0 20 40 60

PLANT TABLE

Broadleaf Deciduous

Quantity	Scientific Name	Common Name	Planting Size
2*	Cornus kousa	Kousa Dogwood	2 1/2"-Cal, 12-14'ht,B&B
6	Fothergilla major	Large Fothergilla	24"ht., Box
5	Itea virginica 'Henry's Garnet'	Henry's Garnet Sweetspire	24"ht., Box
1	Liquidambar styraciflua	American sweetgum	2 1/2"-Cal, 12-14'ht,B&B
3	Ulmus parvifolia	Chinese elm	2 1/2"-Cal, 12-14'ht,B&B

Broadleaf Evergreen

Quantity	Scientific Name	Common Name	Planting Size
5	Ilex crenata 'Helleri'	Heller Japanese holly	24"ht., Container
11*	Ilex Nellie R. Stevens	Nellie Stevens Holly	8' ht, B&B
2	Ilex opaca	American holly	8' ht, B&B
14	Kalmia latifolia	Mountain laurel: Alba, Emerald Sheen	24"ht., Container
5	Leucothoe fontanesiana	Drooping Leucothoe	24"ht., Container
11	Pieris japonica 'Mountain Fire'	Mountain Fire Pieris	24"ht., Container
8	Prunus laurocerasus 'Otto Luyken'	Otto Luyken' Cherry Laurel	24"ht., Container
25	Prunus laurocerasus `Shipkaensis'	Shipka Cherry Laurel	24"ht., Container
11	Rhododendron 'Delaware Valley White'	Delaware Valley White Azalea	24"ht., Container
5*	Sarcococca humilis	Himalayan sarcococca	24"ht., Container

Conifer Evergreen

Quantity	Scientific Name	Common Name	Planting Size
14	Pinus strobus	Eastern white pine	8' ht, B&B
5*	Pinus strobus fastigiata	Fastigiate White Pine	8' ht, B&B
16	Thuja occidentalis	American arborvitae	8' ht, B&B

* indicates discretionary planting not required by township requirements for street frontage or property boundaries..
Caliper is measured at breast height.

SEAL

LISA ROTH LANDSCAPE ARCHITECT
32 WINGSTONE LANE, DEVON, PA 19333
TEL (610) 254-8036

REVISIONS
7/31/11: Revise pltg details township codes.

TITLE:
MINOR SUBDIVISION LANDSCAPE PLAN
440 CONSHOHOCKEN STATE ROAD
LOWER MERION TOWNSHIP, MONTGOMERY COUNTY, PA

SHEET: 1
OF: 2
L-1

SCALE: AS NOTED
DATE: JULY 29, 2011